

St. Edmunds

Catholic Church

Join Us In Our Vision

Building Project

As we move forward to meet the spiritual needs of our growing Catholic Community

PO Box 217, 320 US Hwy 14, Ranchester, WY 82839 **www.stedmundsranchester@outlook.com**

St. Edmunds Mission Statement



St. Edmunds Catholic Church is devoted to strengthening our Parish Family by being a welcoming People of Faith, united in Christ's Mercy through prayer, worship & stewardship.

New Construction Highlights

- *Spiritual Pillar* - The proposed church capacity of 200 will double the current maximum capacity of 95. Before COVID-19, regular Sunday attendance averaged 80% of maximum capacity. Holy Days and holidays often exceed capacity. In the projected future growth of Sheridan County, the anticipated Catholic population increase for the Tongue River Valley is expected to increase between 7-10%.







- Side aisles and a wider main aisle will allow for safer/easier access during formal processions, funerals, and weddings. A liturgically adequate foyer will accommodate sacramental celebrations, resolve congestion, and be more welcoming.

- *Human Formation & Pastoral Pillars* - The proposed church will have an attached gathering space and kitchen area where larger meetings, retreats and receptions can be held. This will save the parish from having to rent off campus facilities. A larger office and reading library will be added.






- The entire facility on grade will allow ease of access for all age groups and physical abilities.
- *Intellectual Pillar* - The music ministry will have ample space for equipment and for multiple cantors to lead worship.



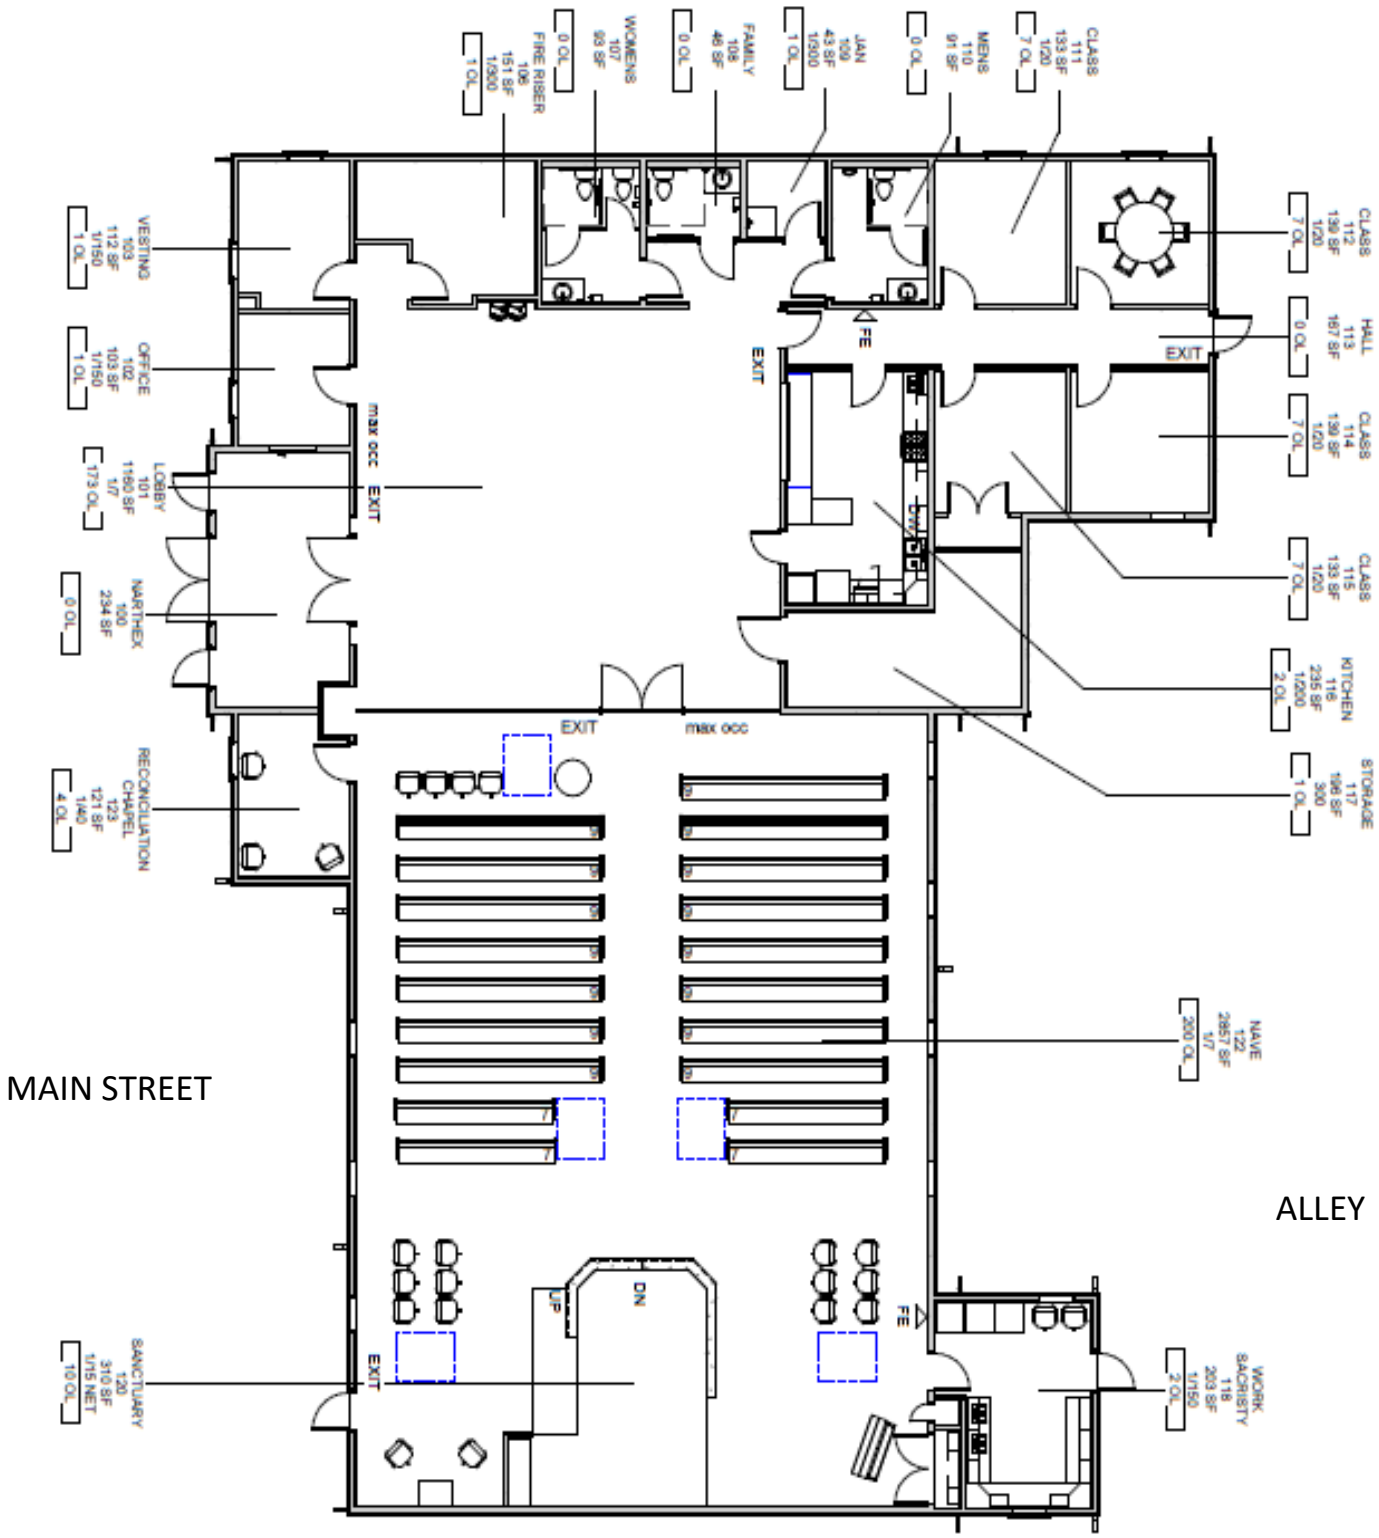

- The proposed four classrooms in the new facility offer increased space for faith formation classes for youth and adults.





- The new church facility will have a men's, a women's, and a family restroom. Our current church has no restroom or plumbing.




MAIN STREET
ALLEY
US HIGHWAY 14
EXIT
max occ
FE
UP
DN
VESTING 103 112 SF 1/150 1 OL
OFFICE 102 103 SF 1/150 1 OL
LOBBY 101 1160 SF 1/7 173 OL
NARTHEX 100 234 SF 0 OL
RECONCILIATION CHAPEL 123 121 SF 1/40 4 OL
SANCTUARY 120 310 SF 1/15 NET 10 OL
NAVE 122 2857 SF 1/7 200 OL
WORK SACRISTY 118 209 SF 1/150 2 OL
STORAGE 117 196 SF 300 1 OL
KITCHEN 116 235 SF 1/200 2 OL
CLASS 115 133 SF 1/20 7 OL
CLASS 114 139 SF 1/20 7 OL
HALL 113 187 SF 0 OL
CLASS 112 139 SF 1/20 7 OL
CLASS 111 193 SF 1/20 7 OL
MENS 110 91 SF 0 OL
JAN 109 43 SF 1/300 1 OL
FAMILY 108 46 SF 0 OL
WOMENS 107 93 SF 0 OL
FIRE RISER 106 151 SF 1/300 1 OL

"Thereby encourage one another and build each other up, just as in fact you are doing." ~*1 Thessalonians 5:11*





St. Edmunds
Building Project Budget
October 2021

We are asking that you prayerfully support and consider giving for the future of St. Edmunds.

Comprehensive planning has gone into the new church facility design. One facility on the current property will house the worship space, fellowship hall, classrooms, and office. Completed plans are now ready. Thanks to consistent generosity, St. Edmunds has raised 93% of the current balance of project funds from within the parish. The Diocese of Cheyenne requires half of the project costs to be secured before construction can begin.

Funds Spent to date *Soil drilling, Liturgical Consultant, Site survey and Architect fees	$ 52,412.00
In-kind Donations	$ 3,054.00
Balance in Building Fund as of October 14, 2021	$278,460.00

Due to frequent fluctuations in building material costs, the current estimate for this project is **1.7 to 2.1 million dollars.**

Join Us in our Vision

If you would like more information, please call

LEE KREMER, Capital Campaign Chair

847-224-7313

We will be glad to schedule a visit!

EMAIL: stedmundsranchester@outlook.com

Tax deductible donations will be gratefully accepted, addressed to

ST. EDMUNDS BUILDING PROJECT

PO BOX 217

RANCHESTER, WY 82839-0217

Pastor: Rev. Glenn Whewell	307-672-2848 Ext. 112
Parish Council Chair: Dan Heser	307-429-8035
Finance Council Chair: Cathy Fortier	307-655-9683
Building Committee Chair: Carole Petty	307-752-2138









St. Edmund, pray for us.